0m 2m 4m 6m 8m

Drawing Scale 1:100 @ A1

This drawing is subject to copyright and is not to be reproduced in part or whole without approval. Do not scale this drawing - check all dimensions on site.

Schedule of Accommodation			
Level	Unit	Beds	Area (m²)
00	00-01	2	86
	00-02	2	88
	00-03	1	51
	00-04	1	51
	00-05	1	52
	00-06	1	52
01	01-01	2	75
	01-02	2	91
	01-03	2	103
	01-04	2	106
02	02-01	2	75
	02-02	2	91
	02-03	2	103
	02-04	2	106
03	03-01	3	144
	03-02	2	103
	03-03	2	106
04	04-01	3	122
	04-02	3	148

Total	19 Units			1,753
	1 Bed	2 Bed	3 Bed	
	4	12	3	

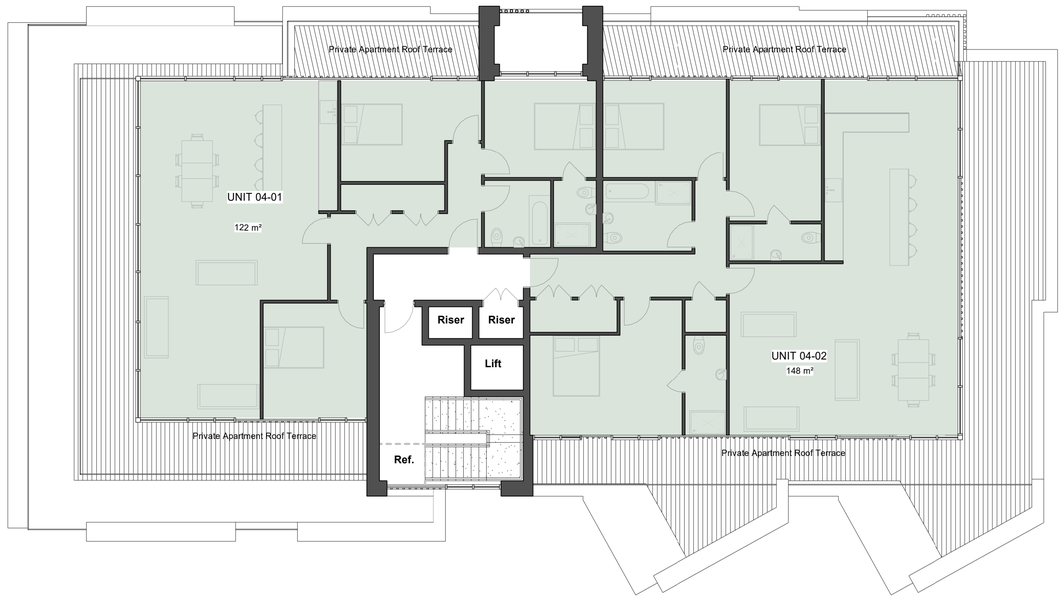

Level 04

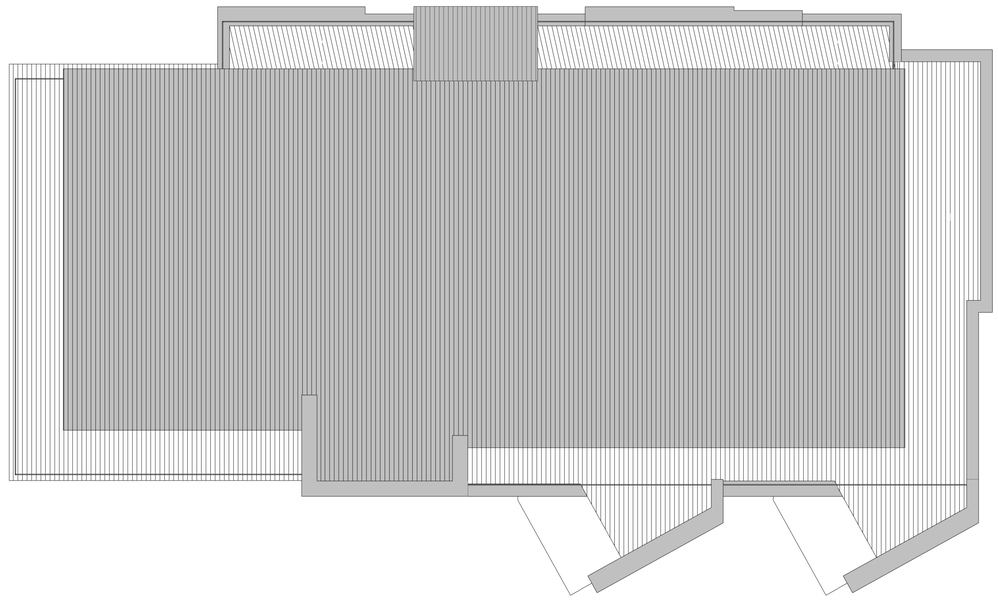

Roof Plan

Rev	Description	By	Date
P7	Plans revised in accordance with clients comments	PD	13.03.26
P6	Plans Revised	PD	03.03.26
P5	Revised Plans in accordance with LA comments	PD	18.02.26
P4	Updated in line with client comments	AW	11.09.25
P3	Updated in line with client comments	AW	09.09.25
P2	Updated in line with client comments	AW	03.09.25
P1	Basement level omitted and layout updated following discussions with client.	AW	20.06.25

Cassidy+Ashton C+A
www.cassidyashton.co.uk
Architecture + Building Surveying + Town Planning
7 East Cliff, Preston, Lancashire, PR1 3JE T: 01772 258 356
10 Hunters Walk, Canal Street, Chester, CH1 4EB T: 01244 402 900
St Andrews Business Centre, Mold, Flintshire, CH7 1XB T: 01352 706 246

Client

Pure Homes

Project

Kirkton House

Drawing Title

Proposed Floor Plans (Sheet 2 of 2)

Drawn by	AW	Checked by	GE	Date	16.04.25
Suitability				Scale @ A1	1 : 100

12806	KHA-CAA-XX-XX-D-A-207	P7
C+A JOB NO.	PROJECT - ORIGINATOR - VOL. - LEVEL - TYPE - ROLE - NUMBER	REV.