PROPOSED GROUND FLOOR

GIFA 97M²

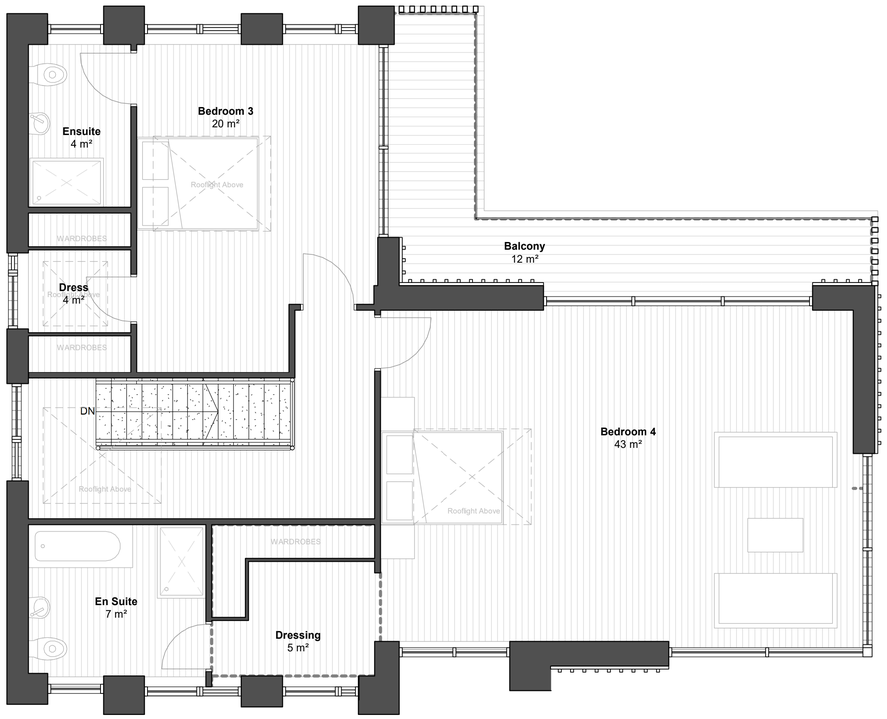

PROPOSED SECOND FLOOR

GIFA 97M²

TOTAL GIFA 285M²

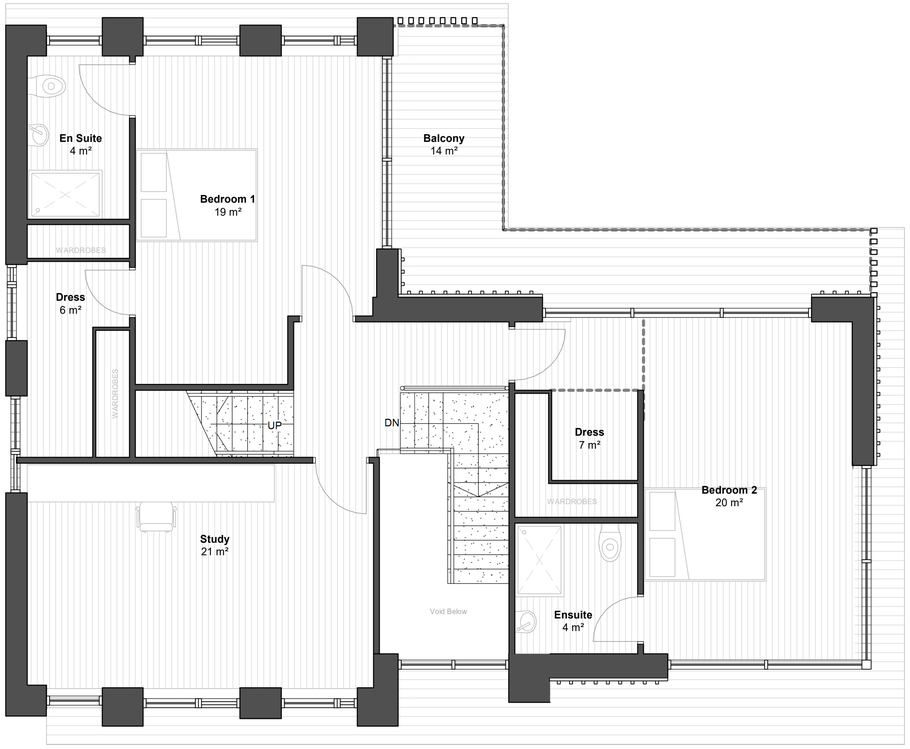

PROPOSED FIRST FLOOR

GIFA 91M²

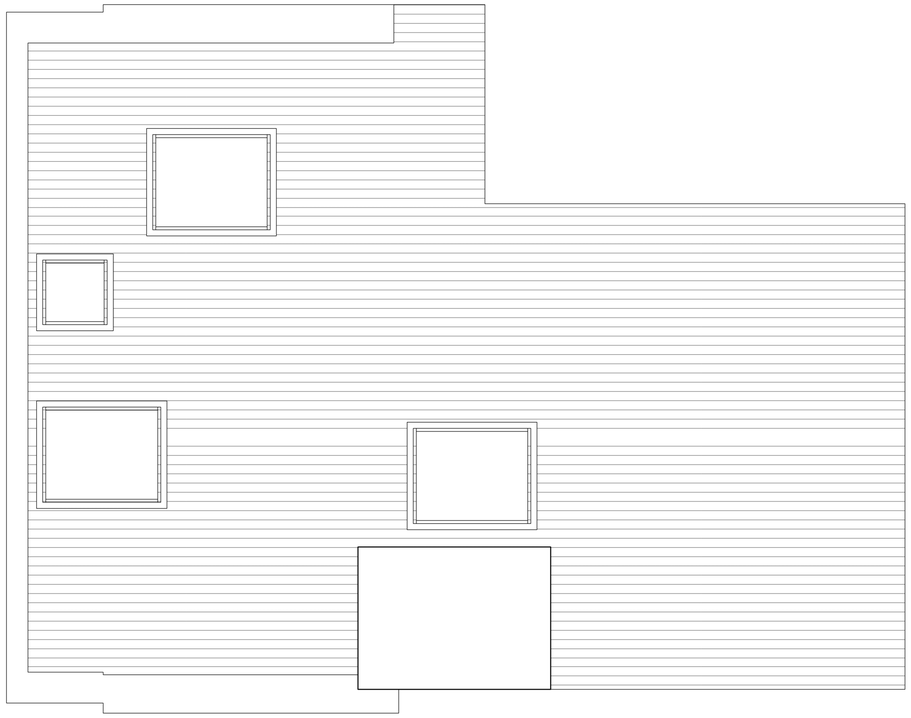

PROPOSED ROOF PLAN

0m 1m 2m 3m 4m

Drawing Scale 1:50 @ A1

This drawing is subject to copyright and is not to be reproduced in part or whole without approval. Do not scale this drawing - check all dimensions on site

Rev	Description	By	Date
P3	Design developed for client comment	PD	12.03.26
P2	Updates to layout following client comment	RJL	17.10.25
P1	Updates to layout following client comment	AW	08.10.25

Cassidy+Ashton C+A
www.cassidyashton.co.uk
Architecture + Building Surveying + Town Planning
7 East Cliff, Preston, Lancashire, PR1 3JE T: 01772 258 356
10 Hunters Walk, Canal Street, Chester, CH1 4EB T: 01244 402 900
St Andrews Business Centre, Mold, Flintshire, CH7 1XB T: 01352 706 246

Client

Pure Homes

Project

Kirkton House
Single Dwelling

Drawing Title

Proposed Plans

Drawn by	PD	Checked by	DT	Date	03/12/26
Suitability			S3	Scale @ A1	1 : 50

C+A JOB NO.	PROJECT - ORIGINATOR - VOL. - LEVEL - TYPE - ROLE - NUMBER	REV.
12806	KHA-CAA-ZZ-ZZ-D-A-200	P3