PROPOSED SOUTH ELEVATION

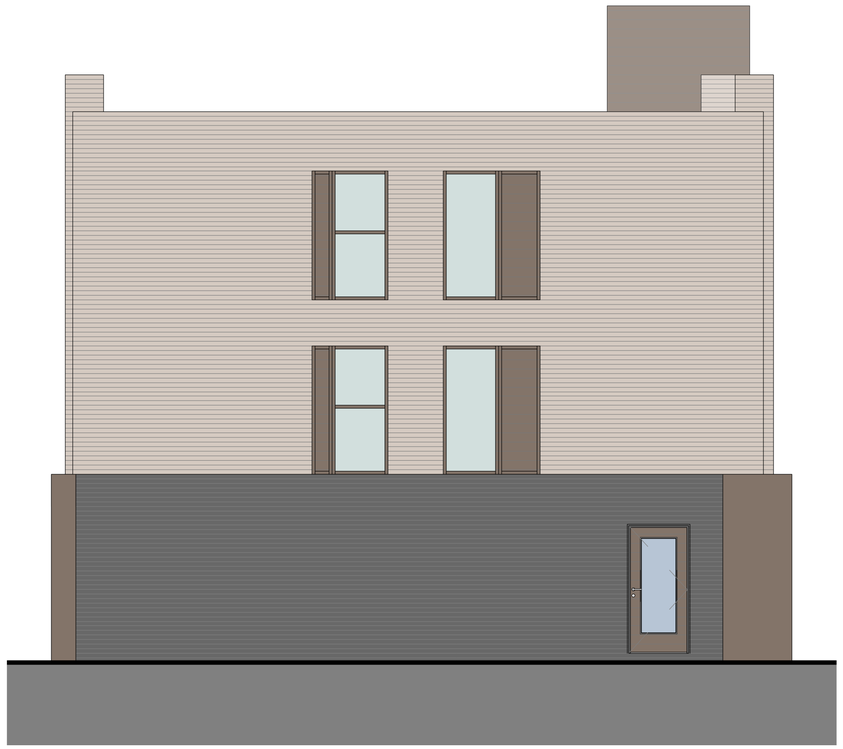

PROPOSED WEST ELEVATION

PROPOSED NORTH ELEVATION

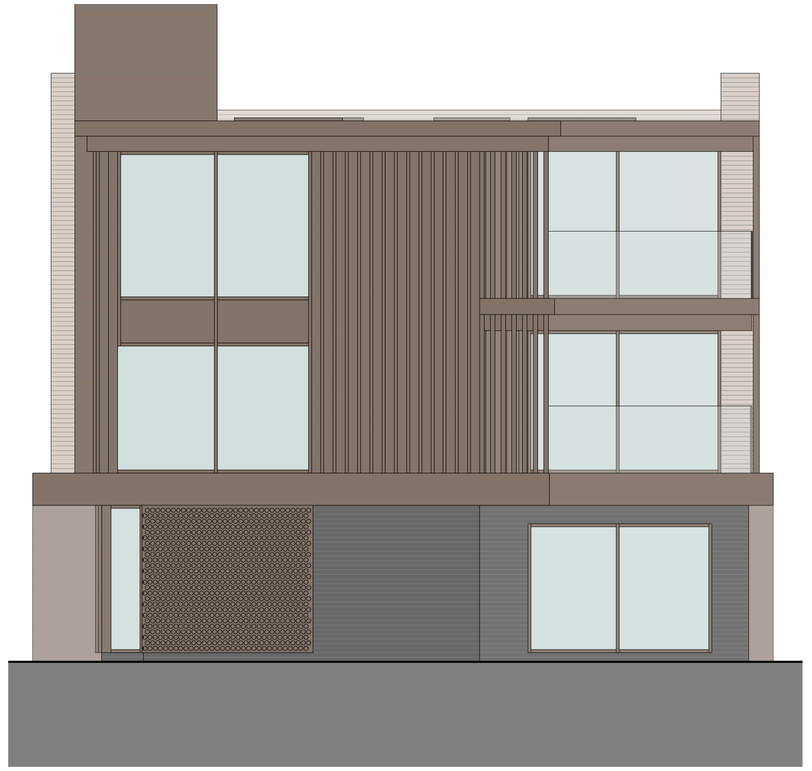

PROPOSED EAST ELEVATION

0m 1m 2m 3m 4m

Drawing Scale 1:50 @ A1

This drawing is subject to copyright and is not to be reproduced in part or whole without approval. Do not scale this drawing - check all dimensions on site

Rev	Description	By	Date
P2	Design developed for client comment	PD	12.03.26
P1	Updates to layout following client comment	RJL	17.10.25

Cassidy+Ashton C+A
www.cassidyashton.co.uk
Architecture + Building Surveying + Town Planning
7 East Cliff, Preston, Lancashire, PR1 3JE T: 01772 258 356
10 Hunters Walk, Canal Street, Chester, CH1 4EB T: **01244 402 900**
St Andrews Business Centre, Mold, Flintshire, CH7 1XB T: 01352 706 246

Client

Pure Homes

Project

Kirkton House
Single Dwelling

Drawing Title

Proposed Elevations

Drawn by	PD	Checked by	DT	Date	03/12/26
Suitability			S3	Scale @ A1	1 : 50

C+A JOB NO.	PROJECT - ORIGINATOR - VOL. - LEVEL - TYPE - ROLE - NUMBER	REV.
12806	KHA-CAA-ZZ-ZZ-D-A-201	P2