This drawing is subject to copyright and is not to be reproduced in part or whole without approval. Do not scale this drawing - check all dimensions on site .

0m 25m 50m 75m 100m

Drawing Scale 1:1250 @ A4

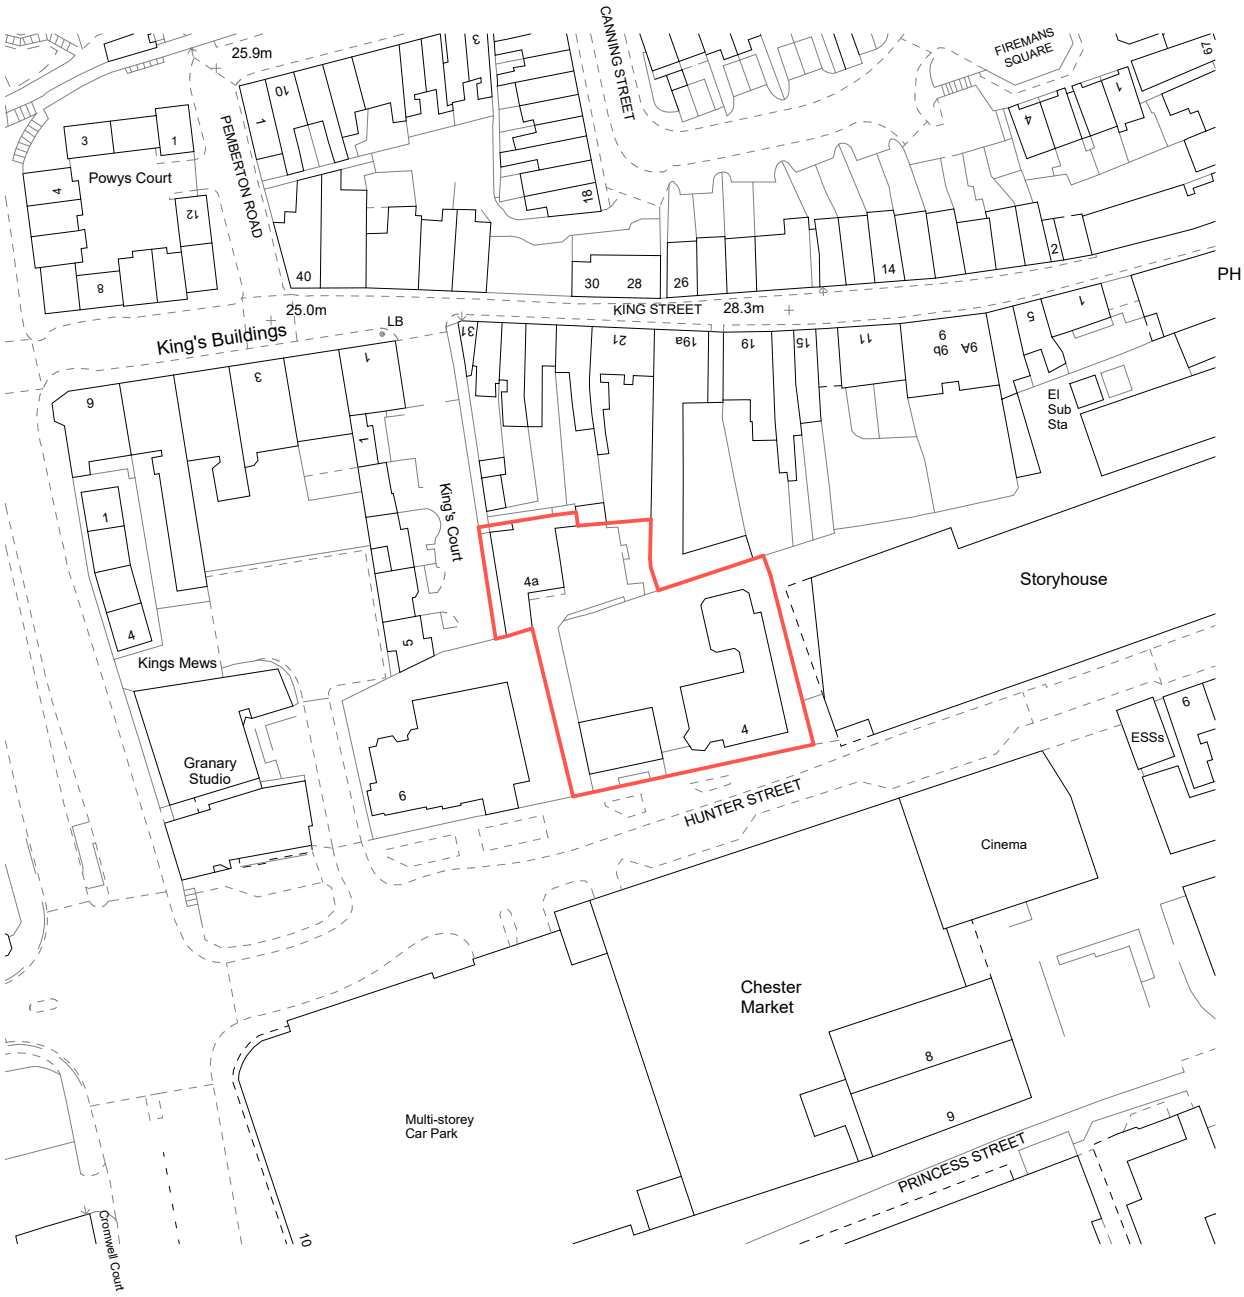

Rev	Description	Date

Cassidy+Ashton C+A
www.cassidyashton.co.uk
Architecture + Building Surveying + Town Planning
7 East Cliff, Preston, Lancashire, PR1 3JE
10 Hunters Walk, Canal Street, Chester, CH1 4EB
St Andrews Business Centre, Mold, Flintshire, CH7 1XB

Client
PURE HOMES

Project
Kirkton House
New Build Apartments

Drawing Title
Location Plan

Drawn by	AW	Checked by	OF	Date	11.09.25
C+A Job no.	12806	Status		Scale @ A4	1 : 1250

KHC-CAA-XX-XX-DR-A-1101

PROJECT - ORIGIN. - VOL. - LEVEL - TYPE - ROLE - NUMBER | REV.