© Drawing & Design Copyright of:

FAULKNERBROWNS ARCHITECTS

FaulknerBrowns LLP
Dobson House
Northumbrian Way
Killingworth
Newcastle upon Tyne
NE12 6QW

+44 (0)191 268 3007
info@faulknerbrowns.com
faulknerbrowns.com

Do not scale this drawing
Do not derive dimensions from digital media

A1

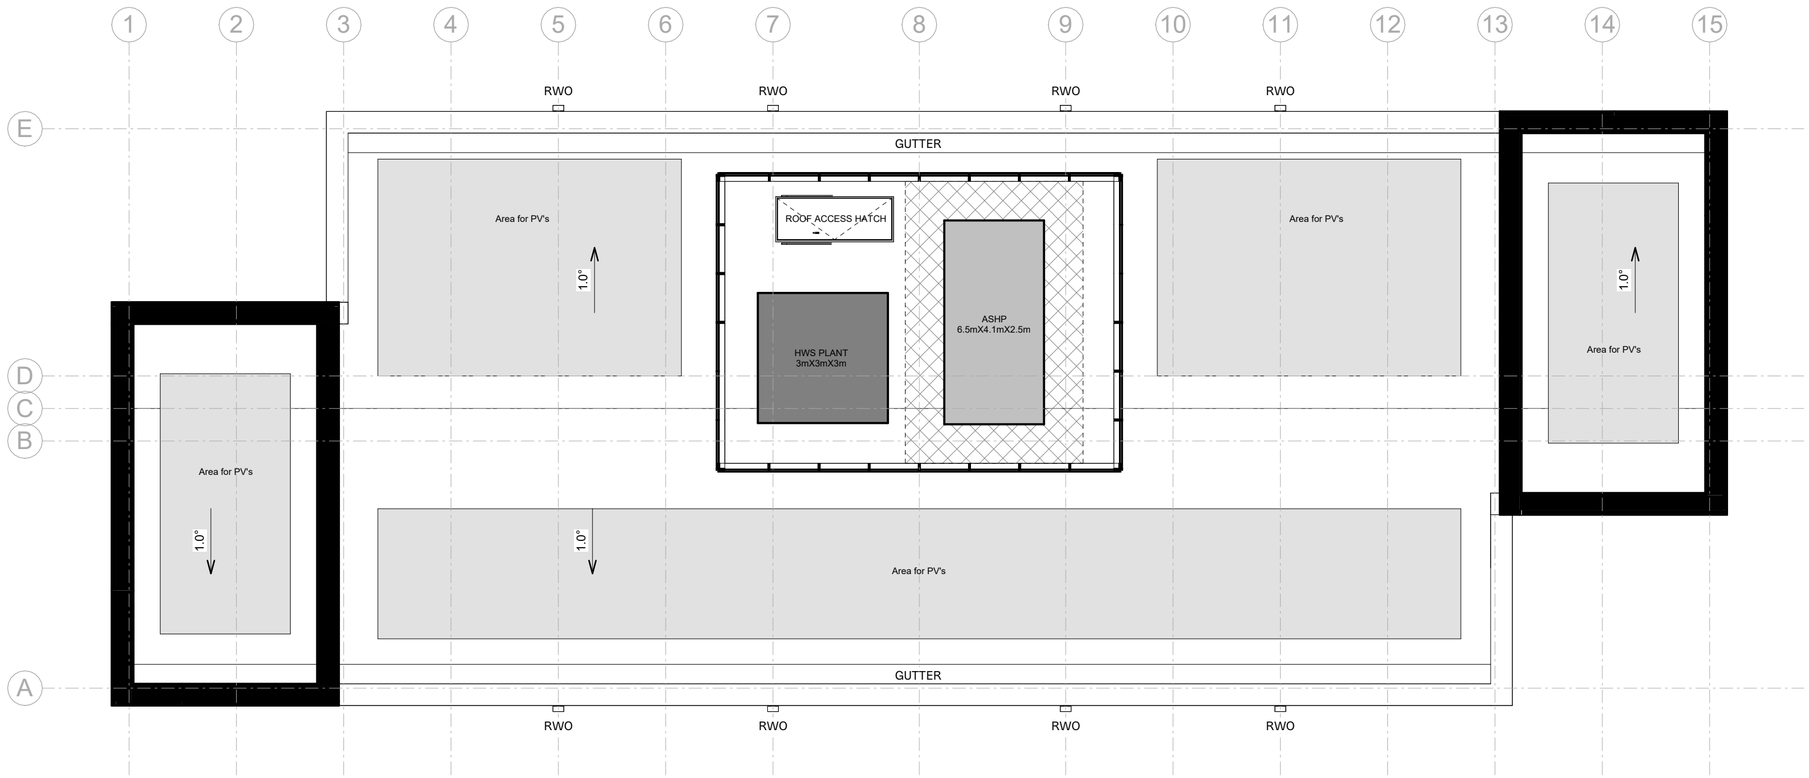

Level 06 (Roof) Plan
1 : 100

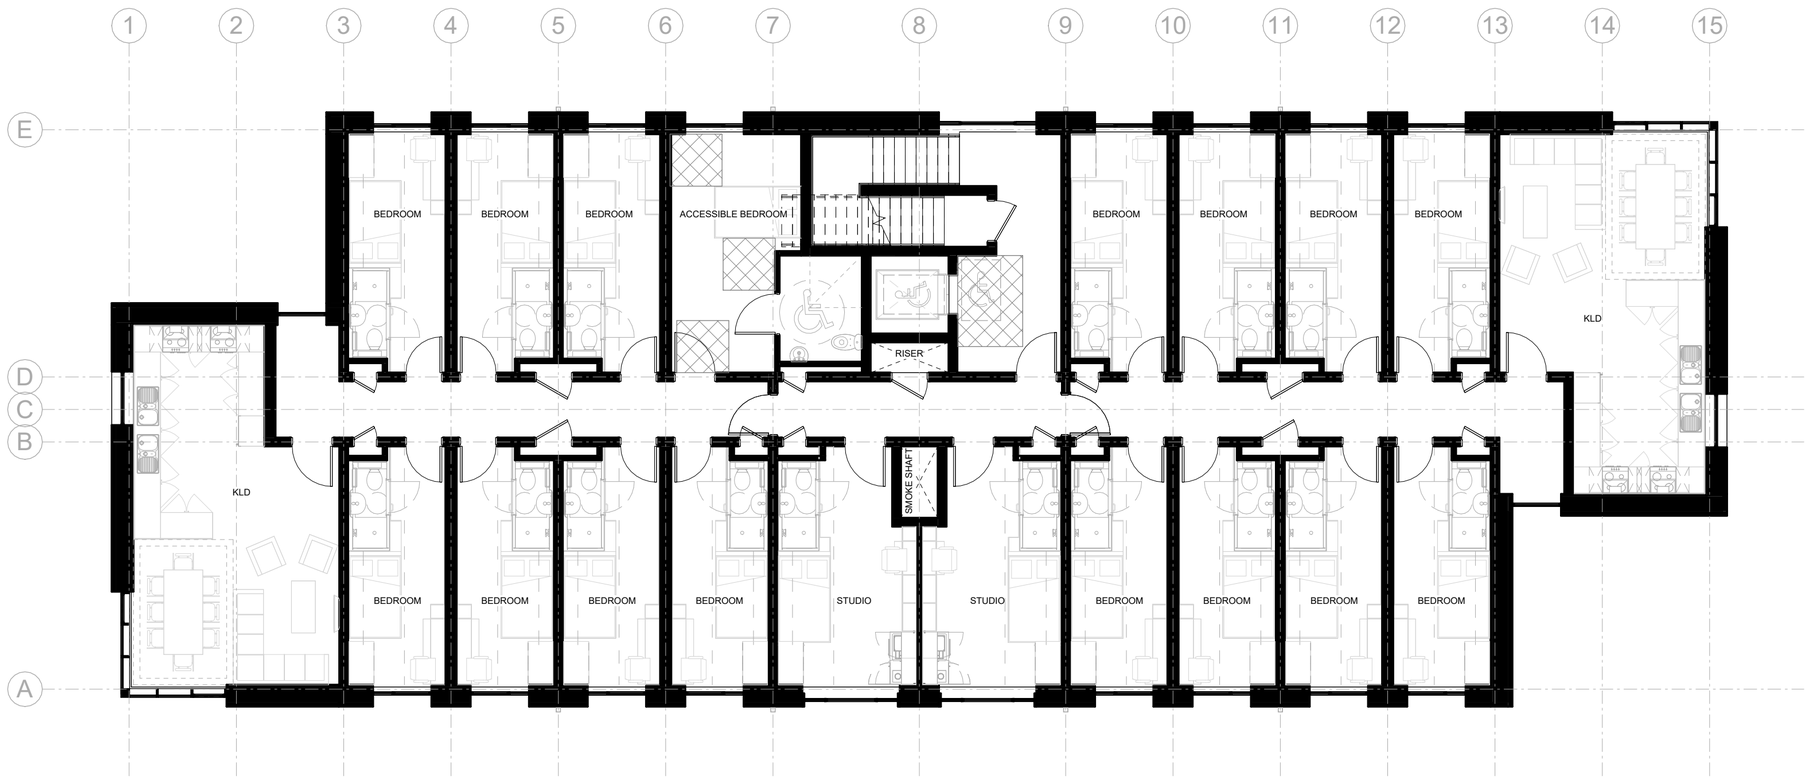

Level 05 Plan
1 : 100

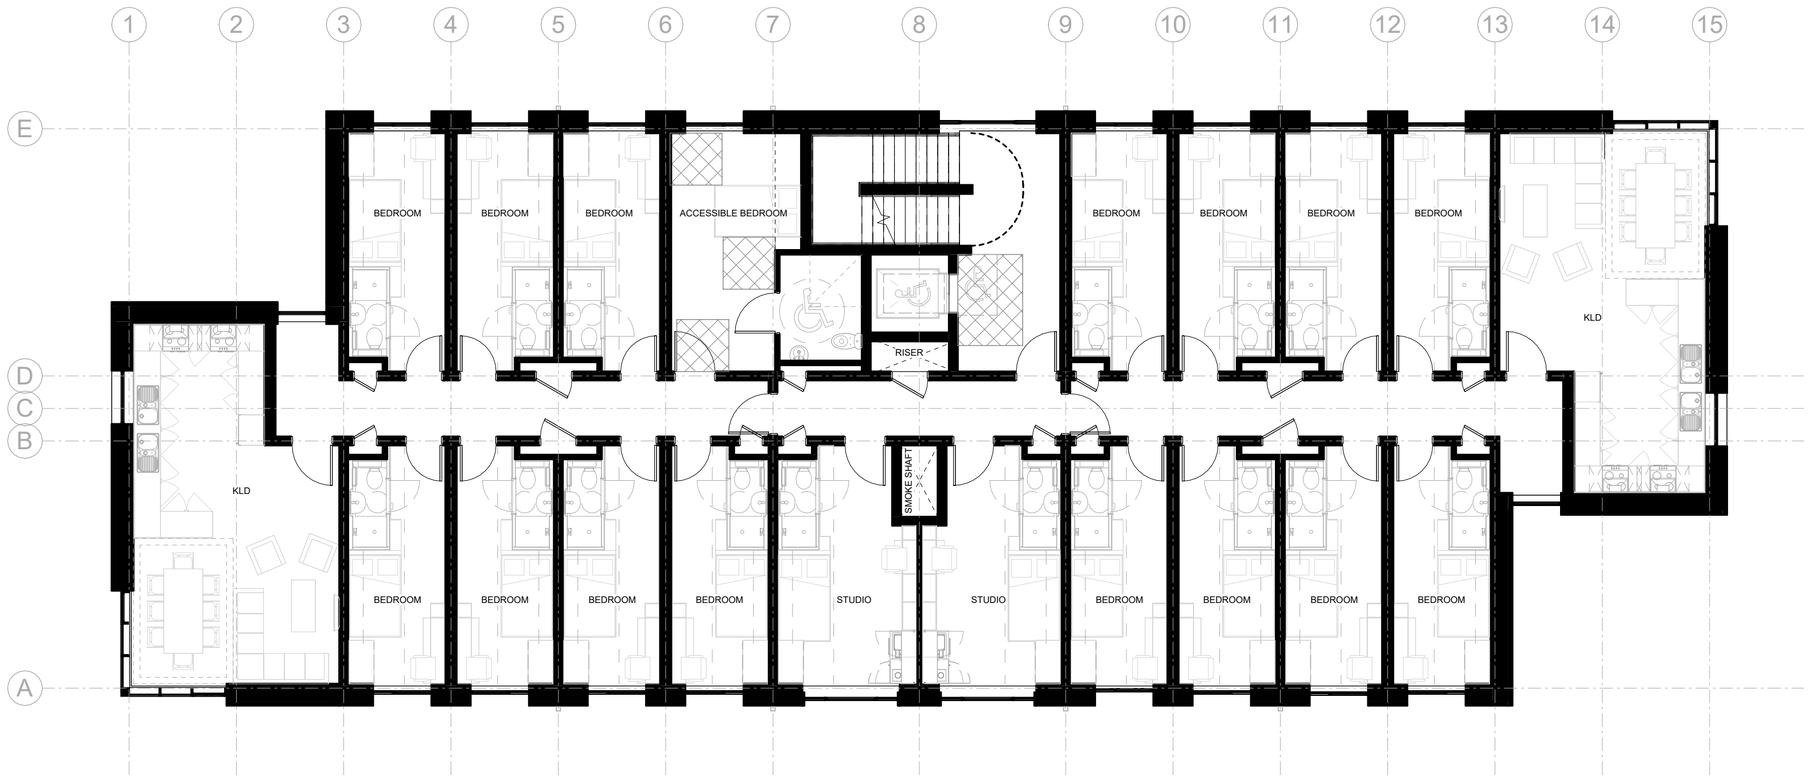

Level 01 Plan (Typical Upper)
1 : 100

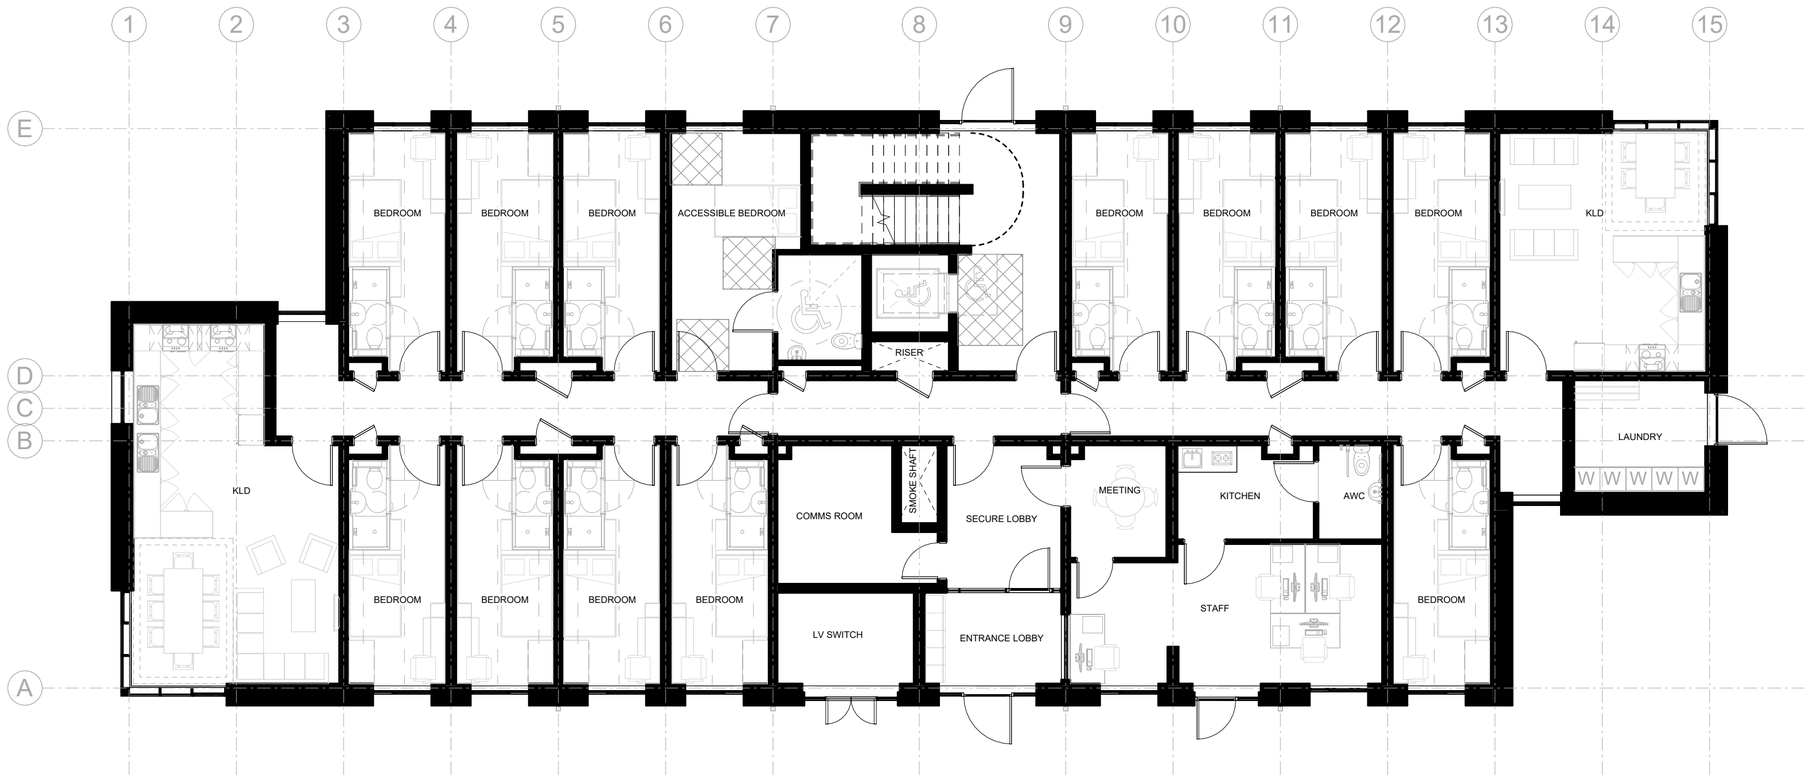

Level 00 Plan - Block A
1 : 100

0m 1 2 3 4 5 7.5 10m

N

Rev.	Date	Description	Issued by	Checked by
P01	01/07/26	PLANNING ISSUE	RM	AT

Drawing No: **WREX-FBA-XX-XX-DR -A-0102**
Rev: P01
Project Name: WREXHAM UNIVERSITY PBSA
Drawing Name: LEVEL 00-06 PLANS
Drawing Status: PLANNING
Suitability: S4

Project No:	Date:	Scale:	Drawn:	Checked:
4199	18/06/26	1 : 100	RM	AT