© Drawing & Design Copyright of:

FAULKNERBROWNS ARCHITECTS

FaulknerBrowns LLP
Dobson House
Northumbrian Way
Killingworth
Newcastle upon Tyne
NE12 6QW

+44 (0)191 268 3007
info@faulknerbrowns.com
faulknerbrowns.com

Do not scale this drawing
Do not derive dimensions from digital media

A2

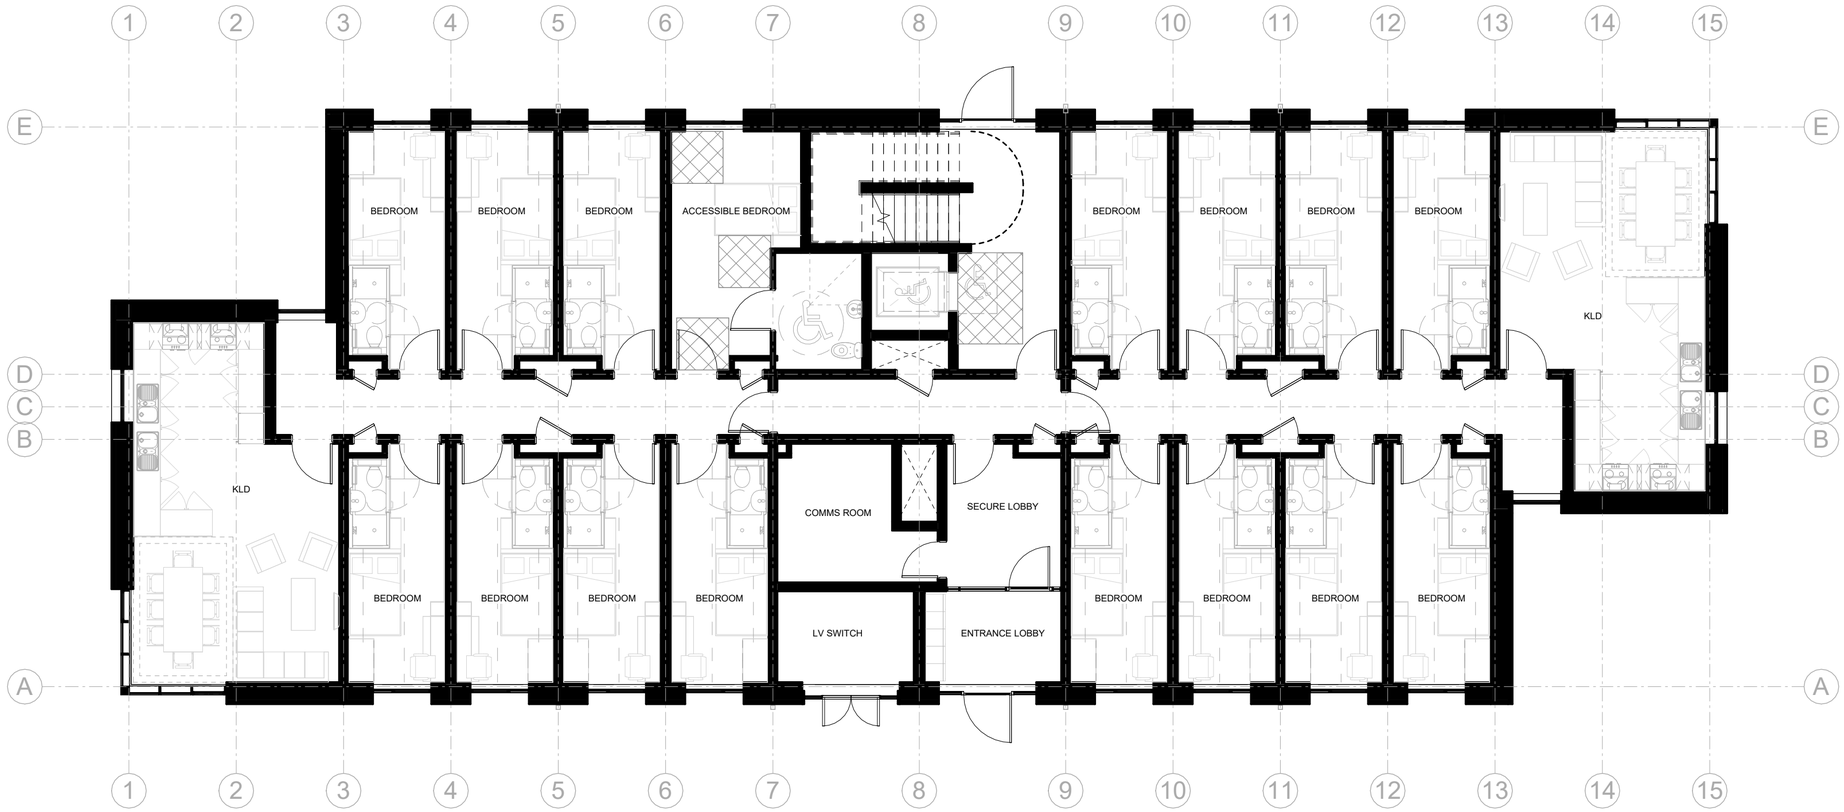

Level 00 Plan - Block B/C
1 : 100

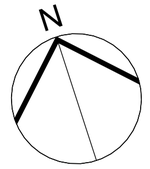

Rev.	Date	Description	Issued by	Checked by
P01	01/07/26	PLANNING ISSUE	RM	AT

Drawing No: **WREX-FBA-XX-00-DR -A-0103**
Rev: P01

Project Name: WREXHAM UNIVERSITY PBSA

Drawing Name: LEVEL 00 PLAN - BLOCK 1B/C

Drawing Status: PLANNING
Suitability: S4

Project No:	Date:	Scale:	Drawn:	Checked:
4199	18/06/26	1 : 100	RM	AT